


F RELAY LOCATIONS

① : Engine Room R/B	Front Fender Apron LH (See Page 20)
② : Engine Room J/B	

- * 1:50A HEATER (for High Current)
- * 2:50A ABS NO.1 (for High Current)
- * 4:30A ABS NO.2 (for High Current)
- * 6:30A PBD (for High Current)
- * 7:30A RR DEF (for High Current)
- * 8:140A ALT (for High Current)
- * 9:80A EPS (for High Current)
- * 10:30A ST/AM2 (for High Current)
- * 11:30A CDS FAN (for High Current)
- * 12:30A RDI FAN (for High Current)
- * 13:30A H-LP CLNR (for High Current)

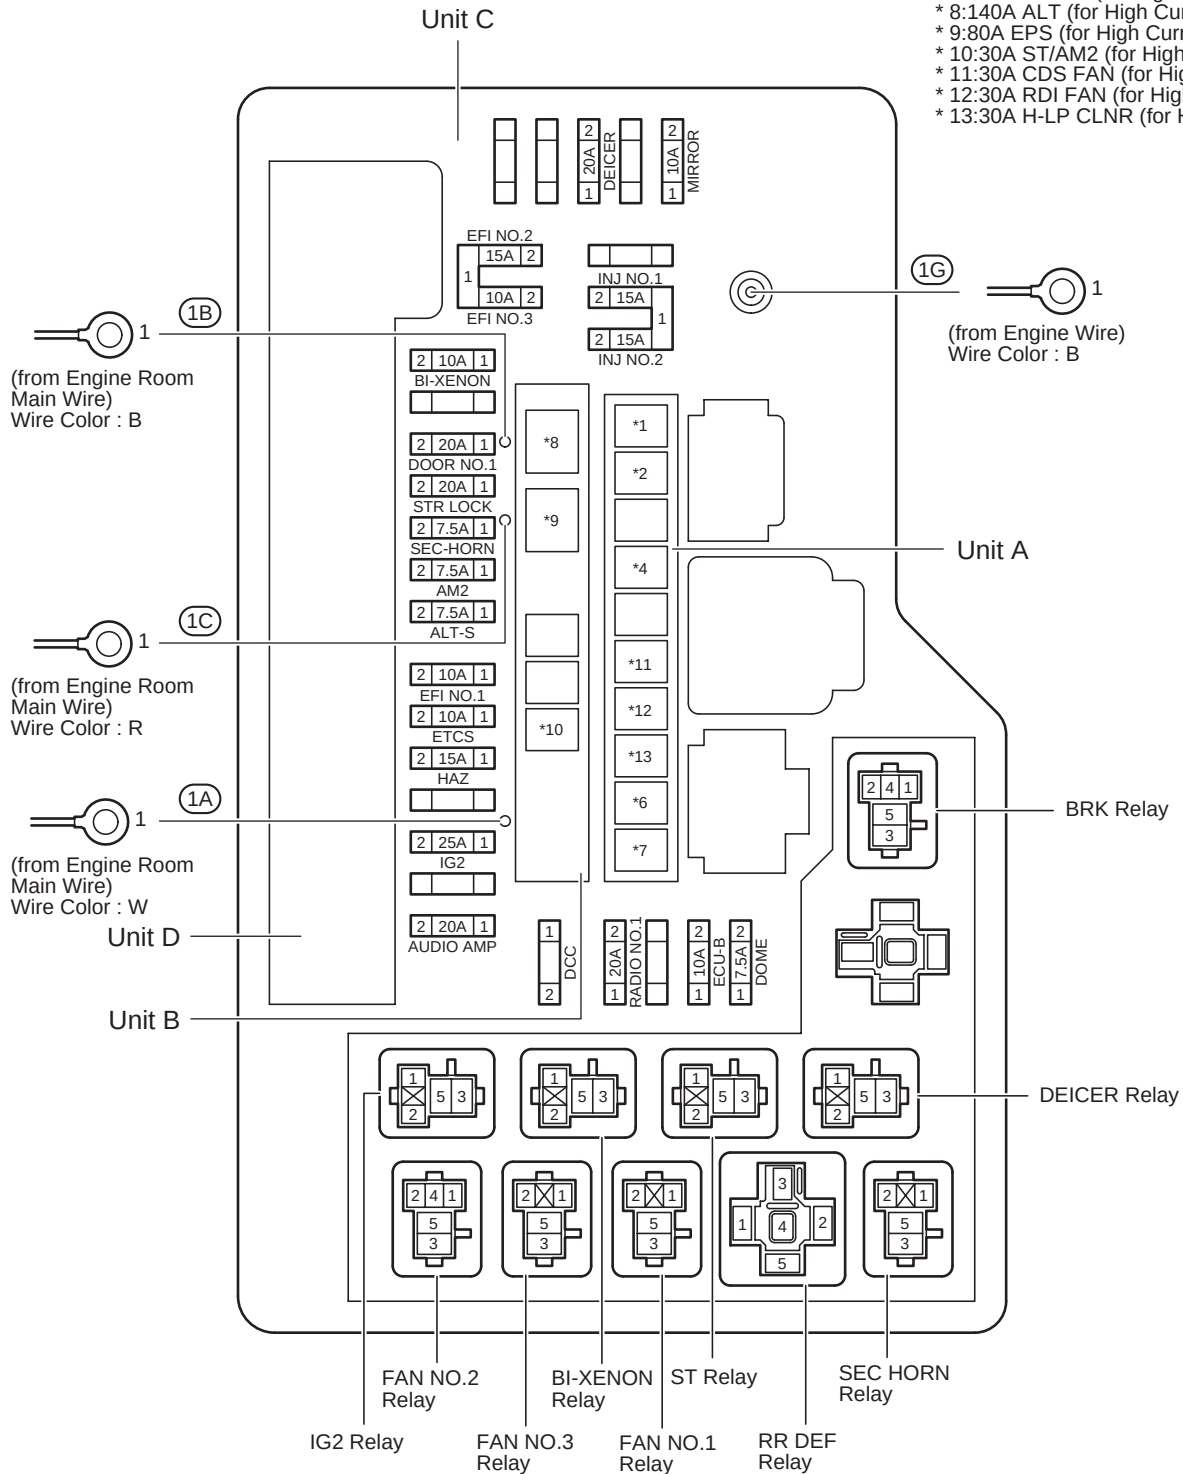

F RELAY LOCATIONS

① : Engine Room R/B	Front Fender Apron LH (See Page 20)
○ : Engine Room J/B	

Unit D

